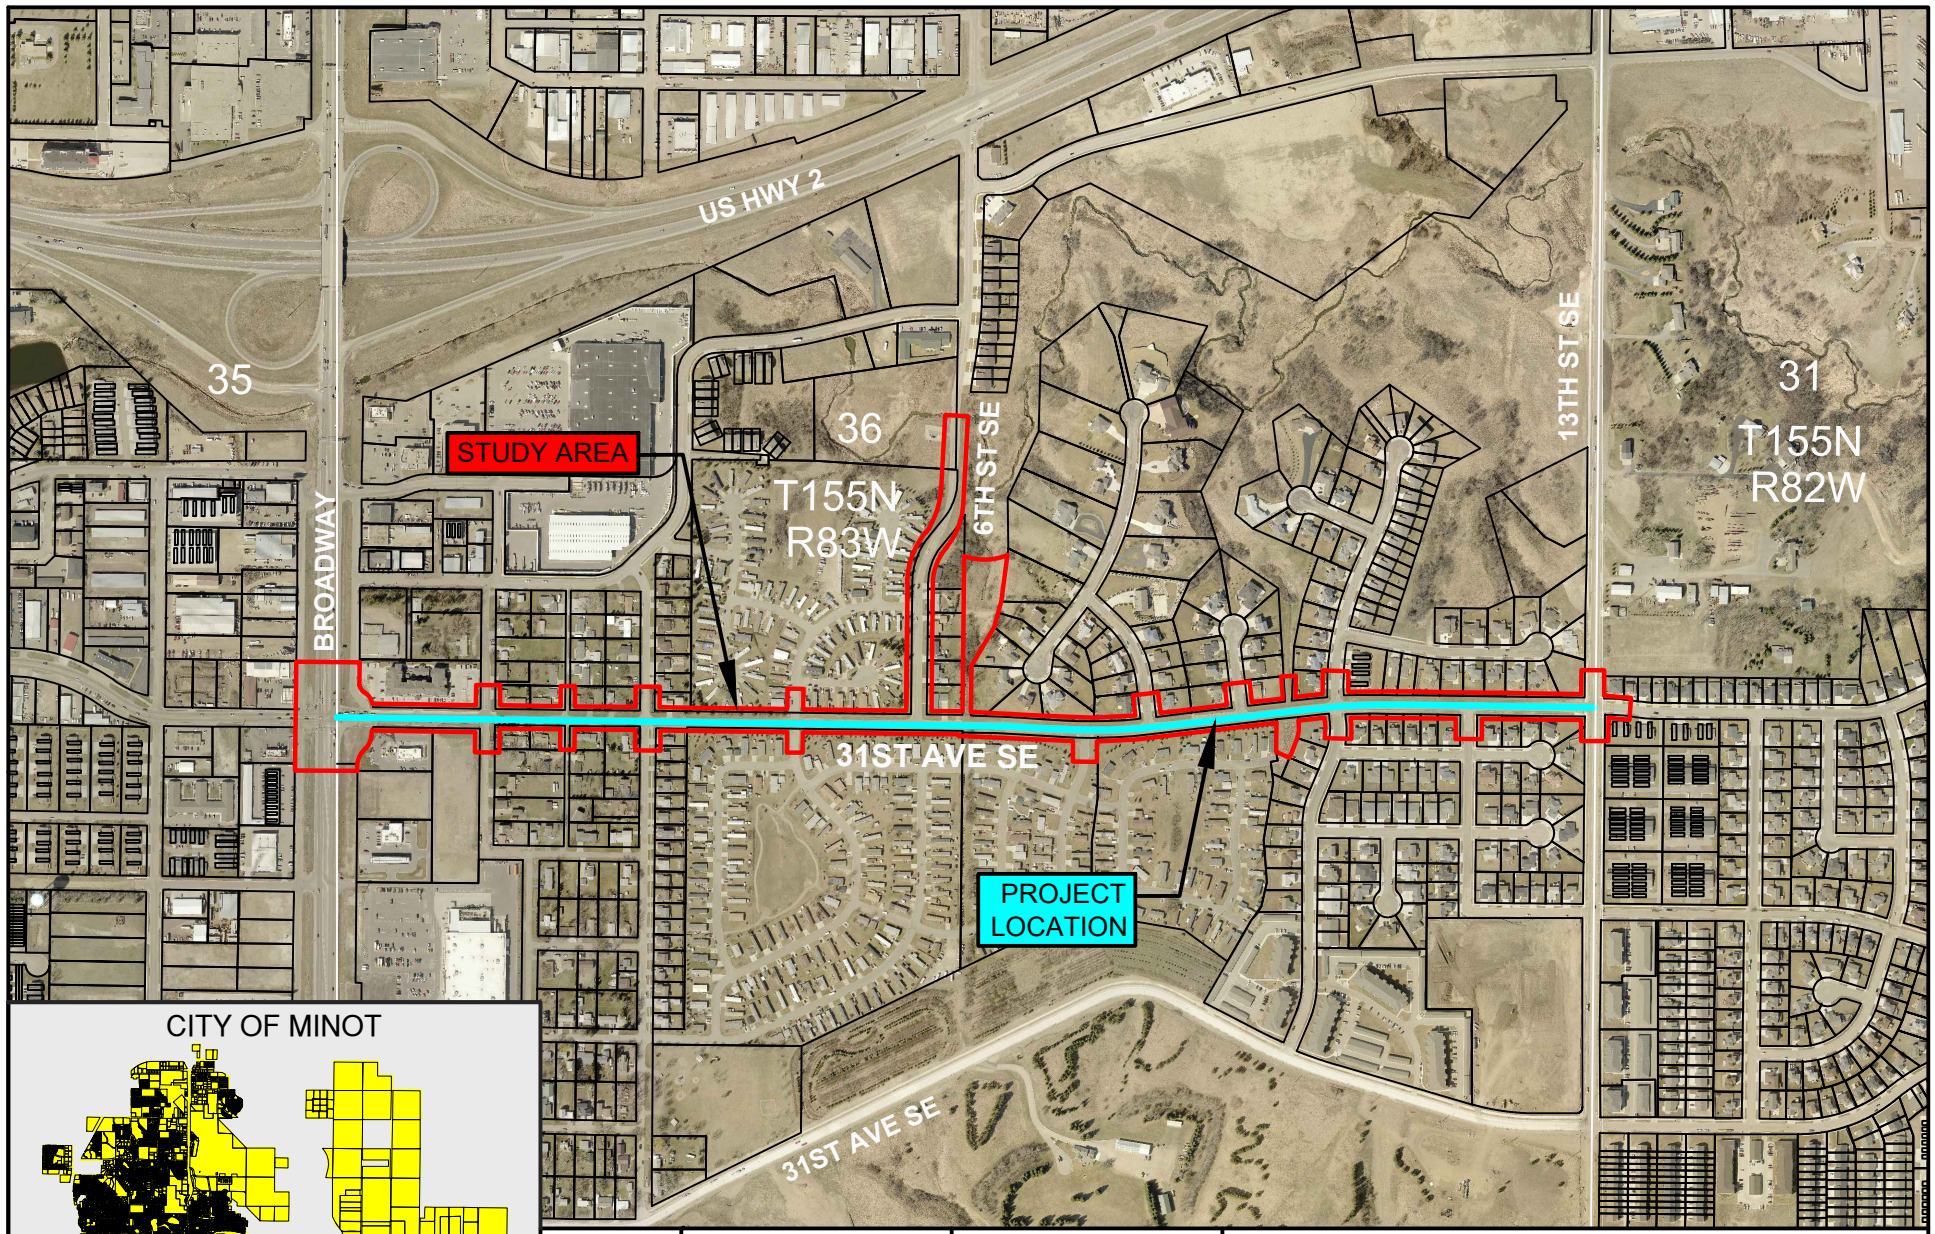

Apex Engineering Group

City of Minot

N

0 400 800

PROJECT LOCATION MAP
31ST AVE SE RECONSTRUCTION
BROADWAY TO 13TH ST SE
CITY OF MINOT PROJECT NO. 4331
MINOT, ND

T:\Projects\2017\17.106.0119 MINOT - 31st Ave SE - #4331\Planning\Drawings\StudyArea_Location_Map -8.5x11-8/15/2018 11:32 AM