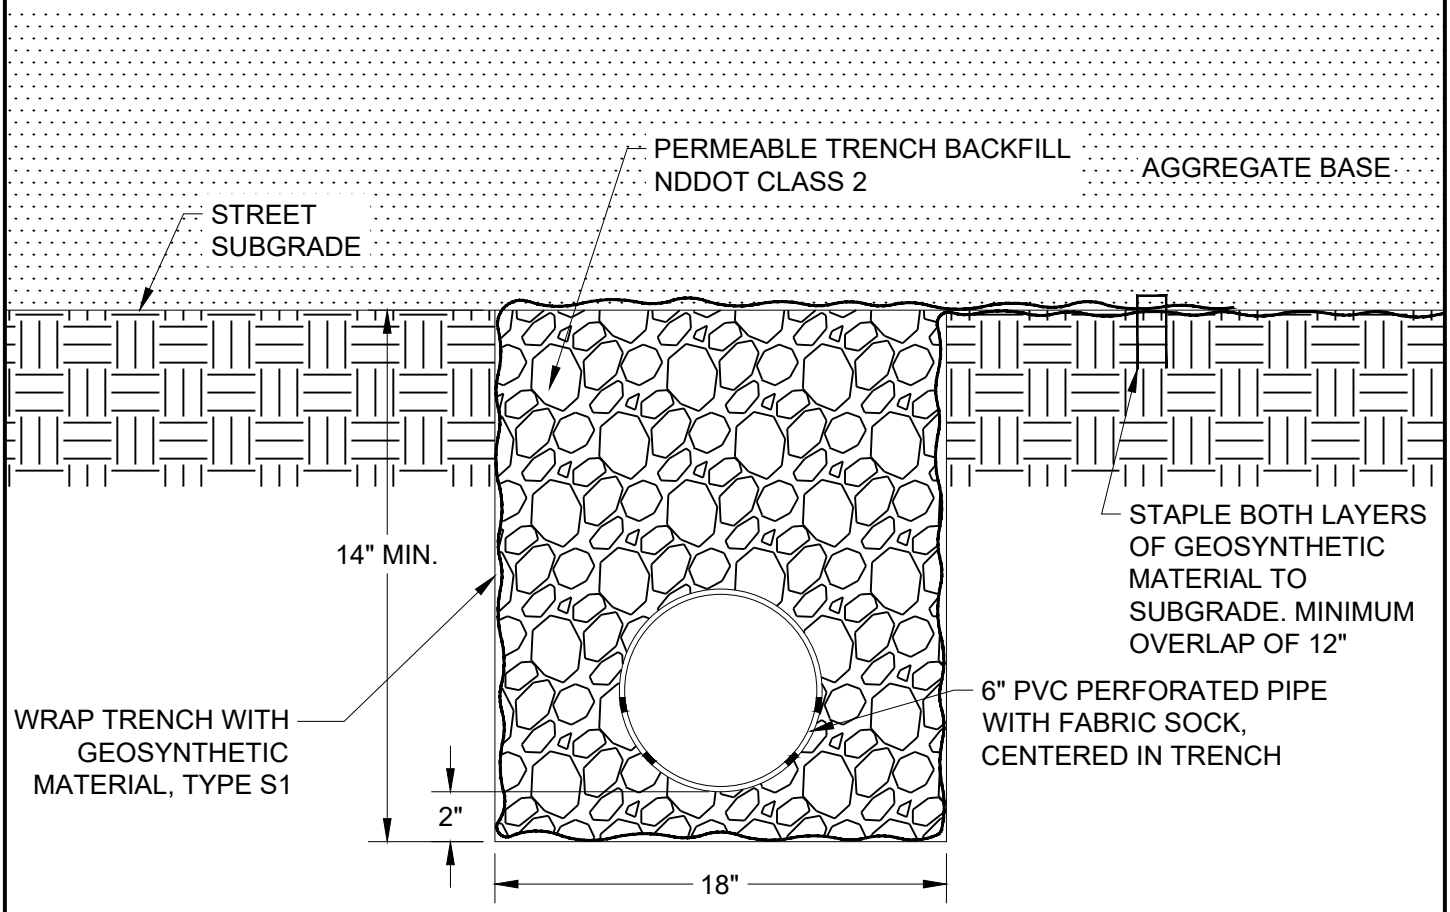


## TRENCH DETAIL

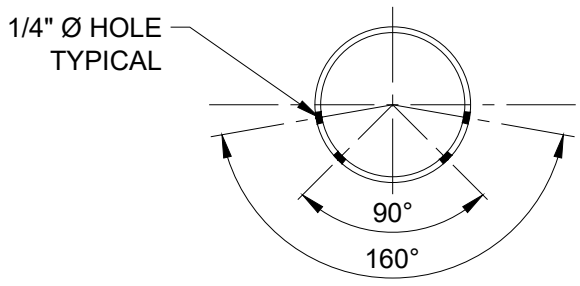


## PIPE DETAIL

| | | |
|---|---|---|
| City Plate No.: STO-9<br>Last Revision: 12/18/2020<br>Section: 2800 | **STANDARD DETAILS**<br>**DRAIN TILE** | City of Minot |

M:\STANDARD SPECS & DETAILS\2025\Details\STO-9_DRAIN TILE.dwg