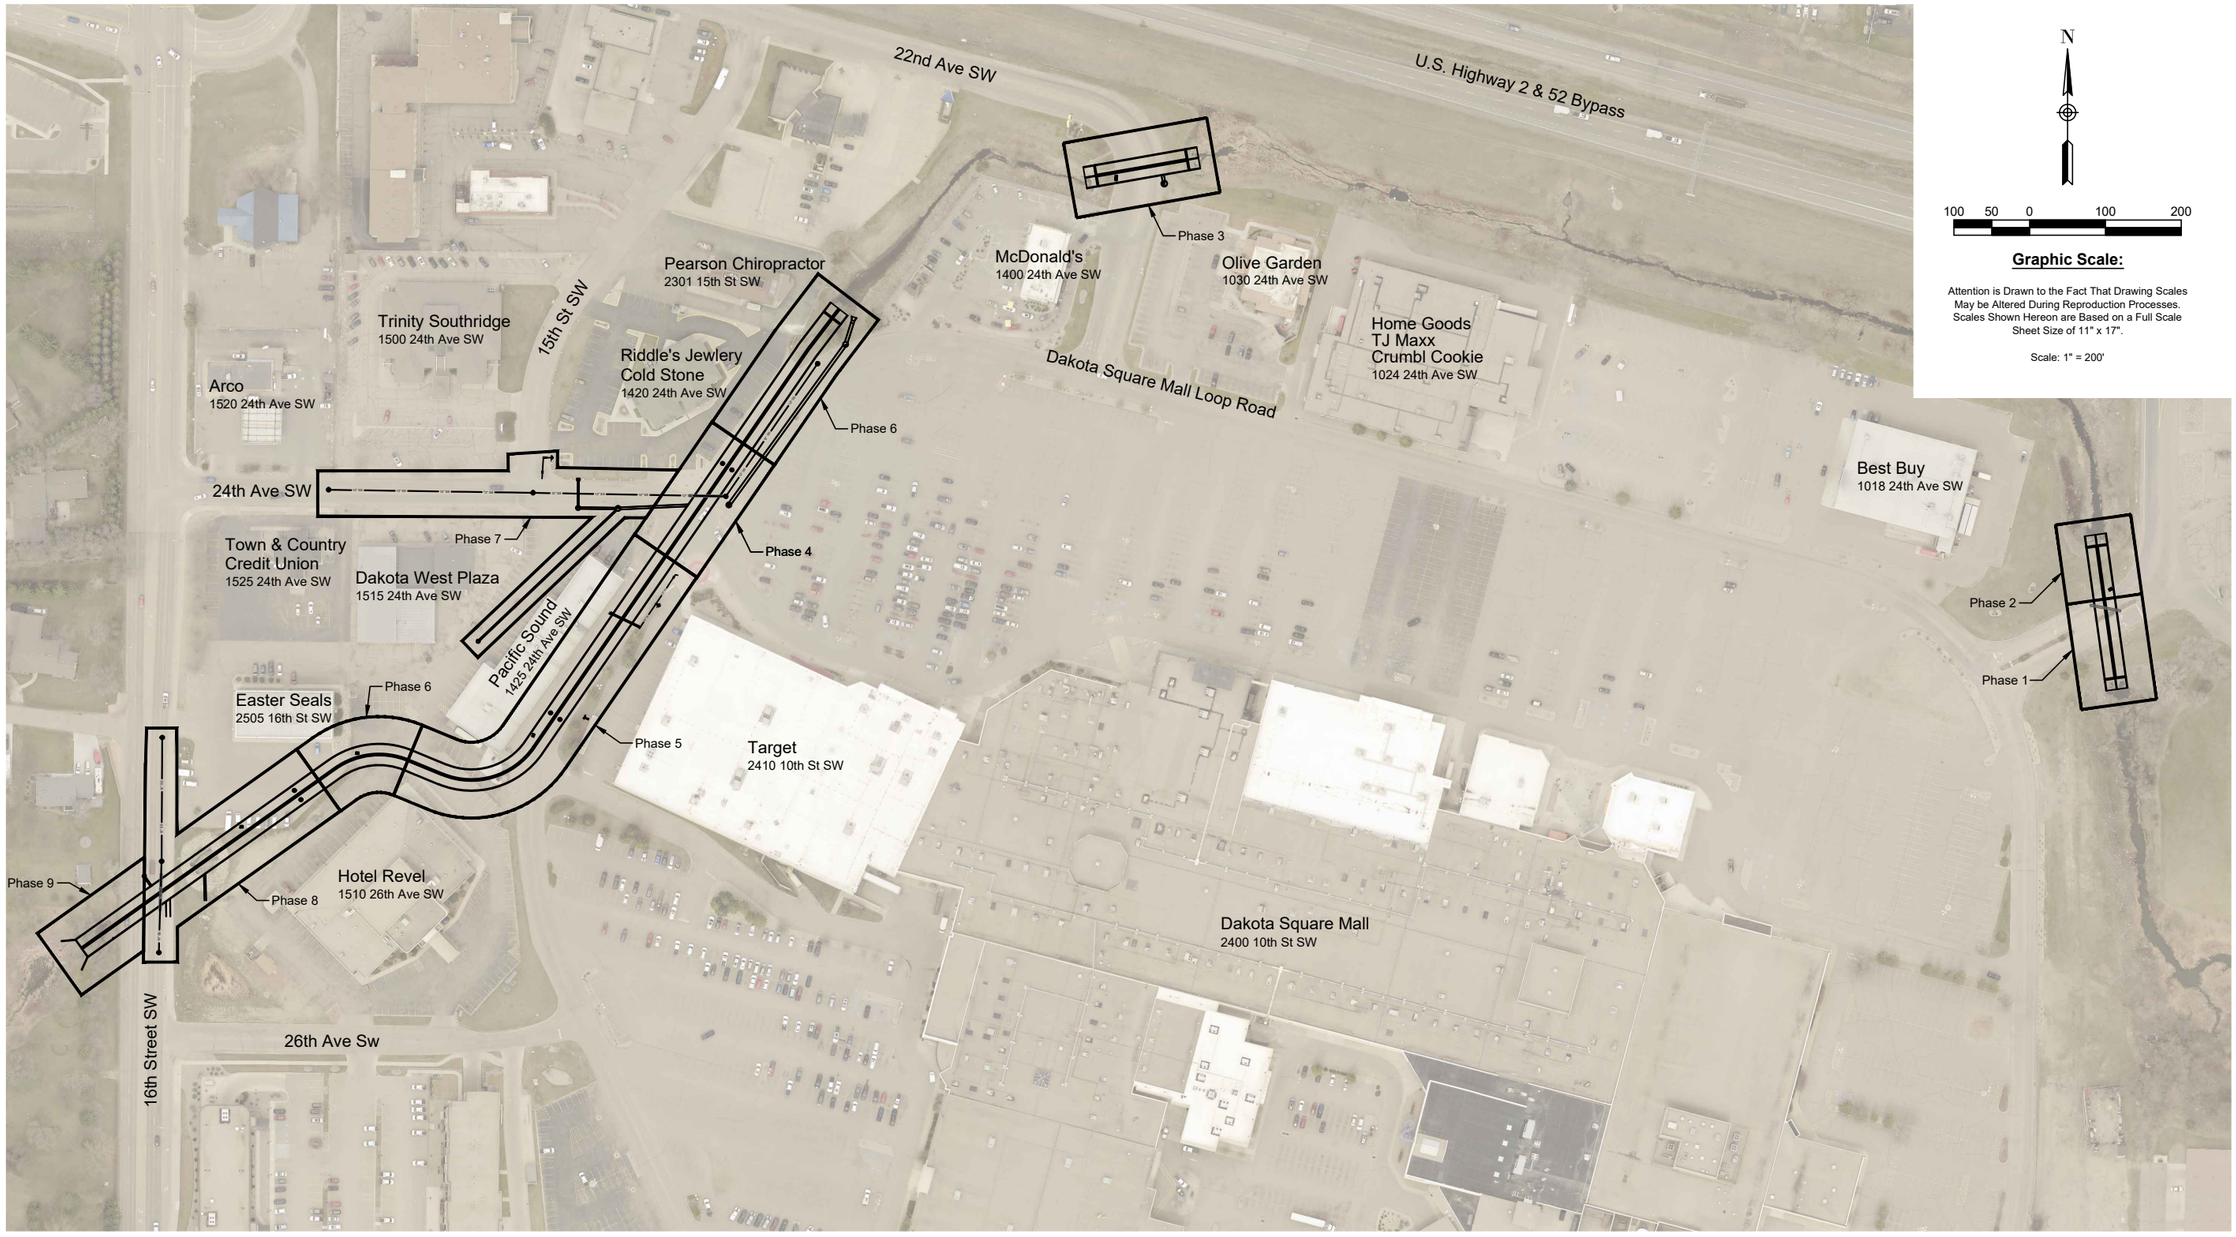

N

100 50 0 100 200

Graphic Scale:

Attention is Drawn to the Fact That Drawing Scales May be Altered During Reproduction Processes. Scales Shown Hereon are Based on a Full Scale Sheet Size of 11" x 17".

Scale: 1" = 200'

NO.	REVISIONS	BY	DATE	APPR.

ACKERMAN ESTVOLD
1907 17th St SE · Minot, ND 58701
701.837.8737 · www.ackerman-estvold.com
Minot, ND | Fargo, ND | Williston, ND | Boise, ID

SCALE (H): 1"=200'
SCALE (V): N/A
DRAWN BY: EJL
DESIGNED BY: EJL
CHECKED BY: SLE
DATE: 10/24/2024

Storm Sewer District 121
Puppy Dog Coulee
Minot, North Dakota
Project Phasing

REGISTERED PROFESSIONAL ENGINEER
STEVEN EBERLE
PE-6386
DATE 10-24-24
NORTH DAKOTA

PROJECT NO. R22232

DRAWING NAME Project Phasing

G-108

Thursday, October 24, 2024Thursday, October 24, 2024
J:\R22232_STORMSEWER121\DWG\CAD\R22232 PROJECT PHASING.DWG