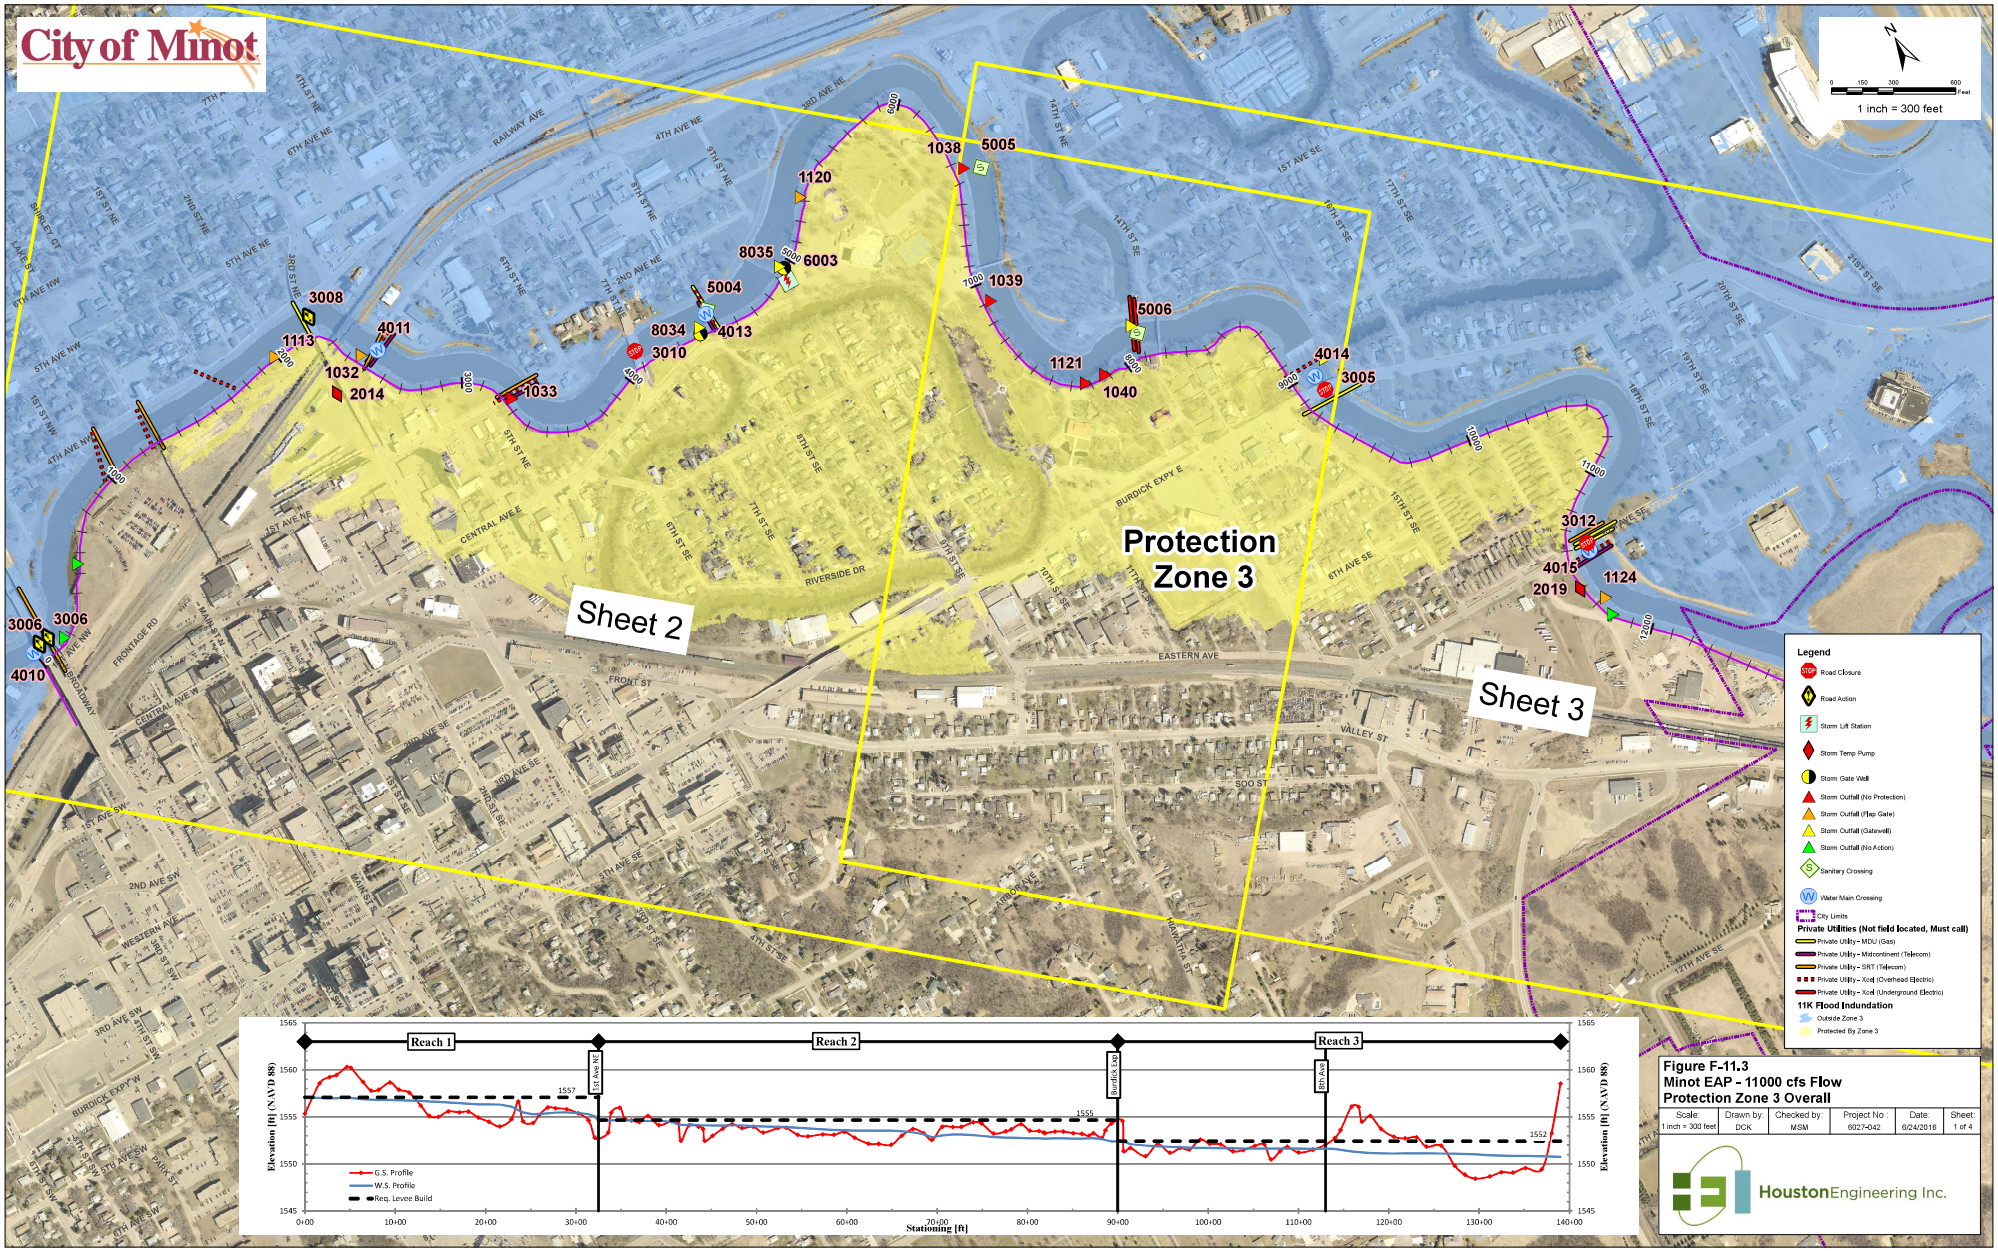
City of Minot
1 inch = 300 feet
Protection Zone 3
Sheet 2
Sheet 3
Legend
Road Closure
Road Action
Storm Lift Station
Storm Temp Pump
Storm Gate Well
Storm Outfall (No Protection)
Storm Outfall (Flap Gate)
Storm Outfall (Gatewell)
Storm Outfall (No Action)
Sanitary Crossing
Water Main Crossing
City Limits
Private Utilities (Not field located, Must call)
Private Utility - MDU (Gas)
Private Utility - Midcontinent (Telecom)
Private Utility - SRT (Telecom)
Private Utility - Xcel (Overhead Electric)
Private Utility - Xcel (Underground Electric)
11K Flood Indundation
Outside Zone 3
Protected By Zone 3
Reach 1
Reach 2
Reach 3
1st Ave NE
Burdick Exp
8th Ave
G.S. Profile
W.S. Profile
Req. Levee Build
Elevation [ft] (NAVD 88)
Stationing [ft]
Figure F-11.3
Minot EAP - 11000 cfs Flow
Protection Zone 3 Overall
Scale: 1 inch = 300 feet
Drawn by: DCK
Checked by: MSM
Project No: 6027-042
Date: 6/24/2016
Sheet: 1 of 4
HoustonEngineering Inc.