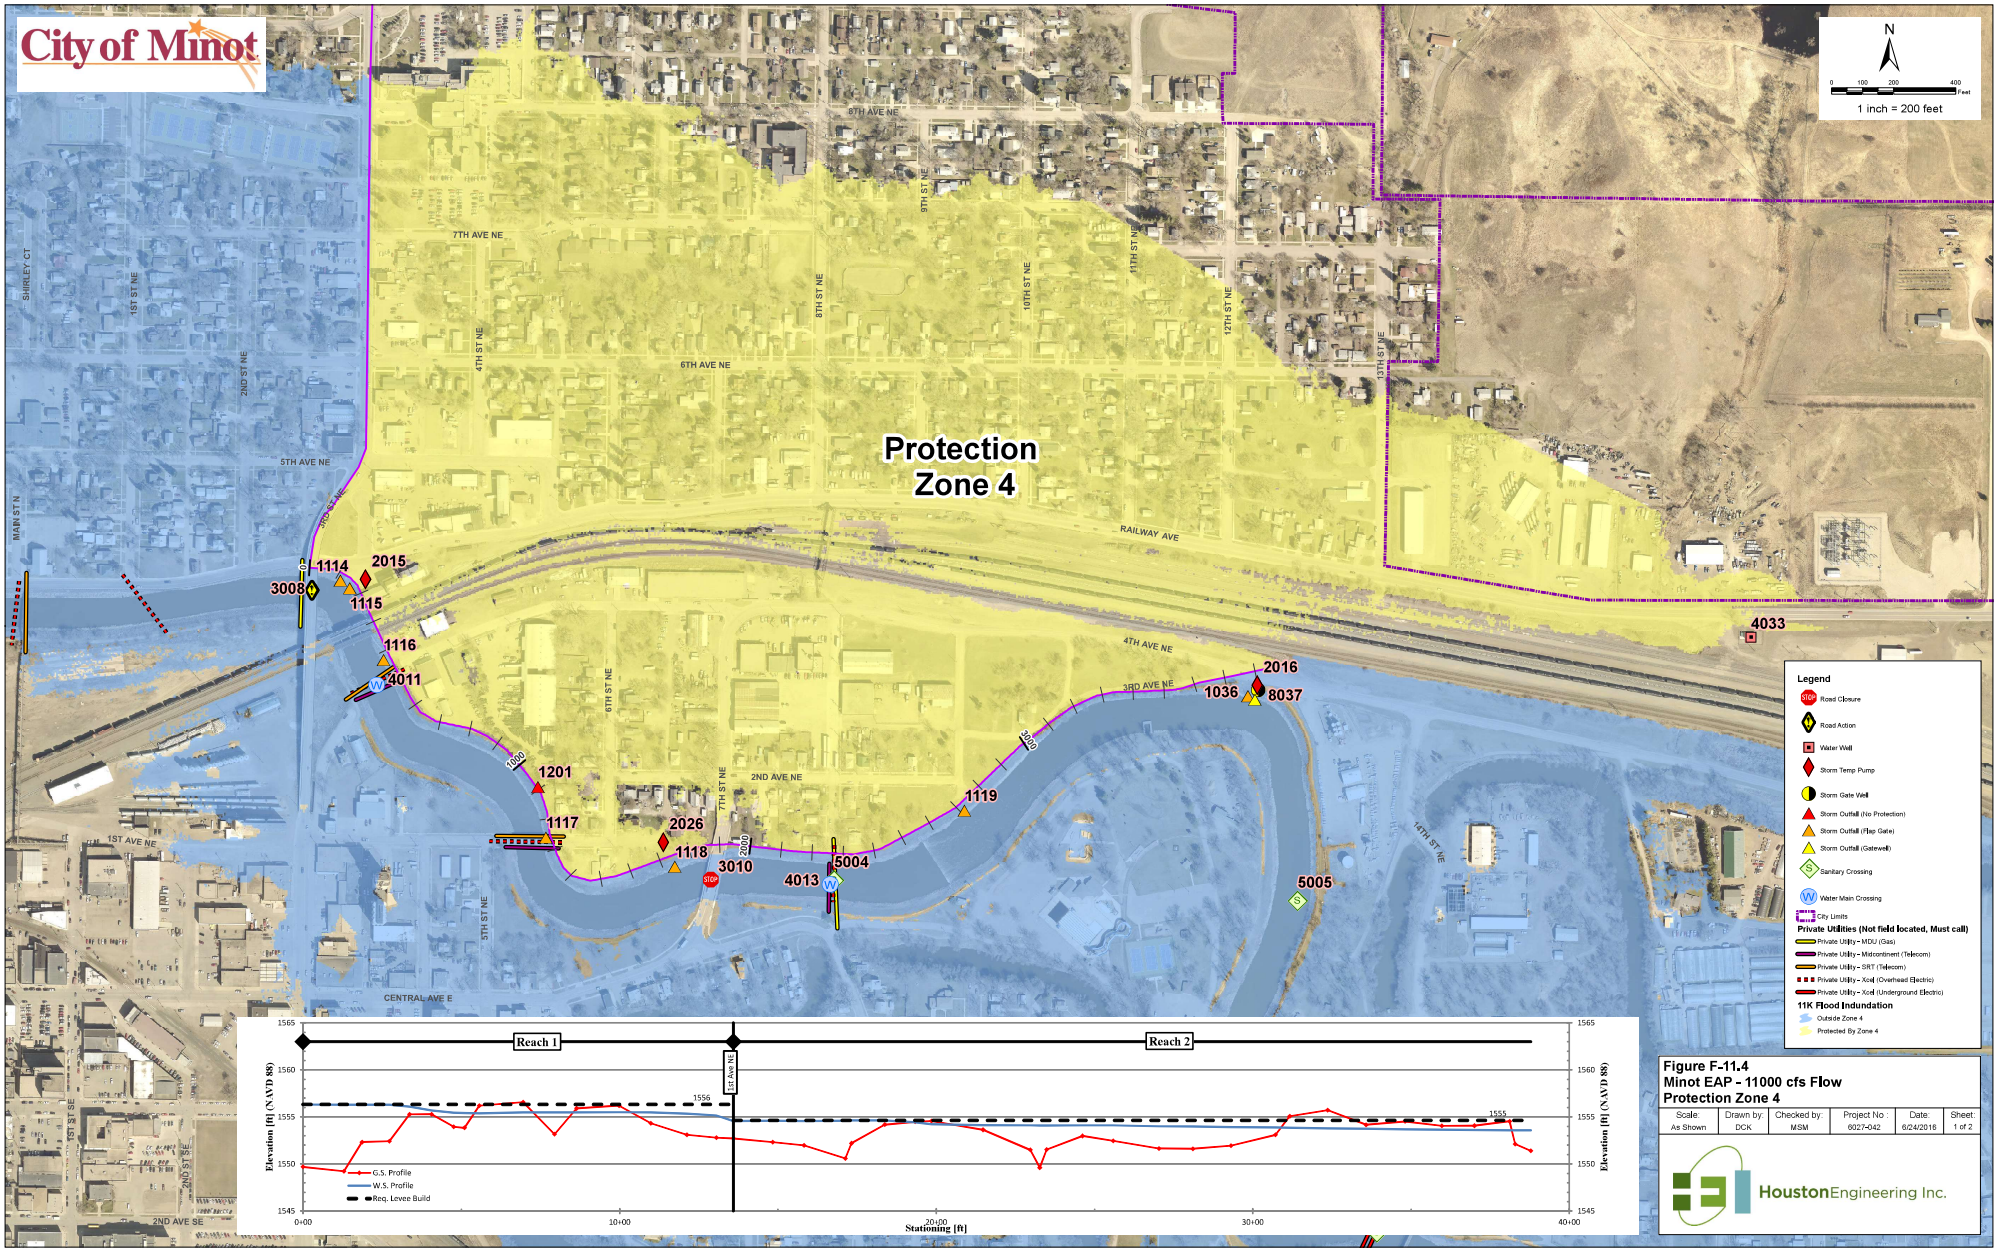
City of Minot
N
1 inch = 200 feet
Protection Zone 4
RAILWAY AVE
8TH AVE NE
7TH AVE NE
6TH AVE NE
5TH AVE NE
4TH AVE NE
3RD AVE NE
2ND AVE NE
1ST AVE NE
CENTRAL AVE E
2ND AVE SE
SHIRLEY CT
1ST ST NE
2ND ST NE
3RD ST NE
4TH ST NE
5TH ST NE
6TH ST NE
7TH ST NE
8TH ST NE
9TH ST NE
10TH ST NE
11TH ST NE
12TH ST NE
13TH ST NE
14TH ST NE
MAIN ST N
1ST ST SE
2ND ST SE
1114
2015
3008
1115
1116
4011
1201
1117
2026
1118
3010
4013
5004
1119
1036
2016
8037
5005
4033
1000
2000
3000
Legend
Road Closure
Road Action
Water Well
Storm Temp Pump
Storm Gate Well
Storm Outfall (No Protection)
Storm Outfall (Flap Gate)
Storm Outfall (Gatewell)
Sanitary Crossing
Water Main Crossing
City Limits
Private Utilities (Not field located, Must call)
Private Utility - MDU (Gas)
Private Utility - Midcontinent (Telecom)
Private Utility - SRT (Telecom)
Private Utility - Xcel (Overhead Electric)
Private Utility - Xcel (Underground Electric)
11K Flood Indundation
Outside Zone 4
Protected By Zone 4
Reach 1
Reach 2
3rd Ave NE
Elevation [ft] (NAVD 88)
Stationing [ft]
G.S. Profile
W.S. Profile
Req. Levee Build
1565
1560
1555
1550
1545
0+00
10+00
20+00
30+00
40+00
Figure F-11.4
Minot EAP - 11000 cfs Flow
Protection Zone 4
Scale: As Shown
Drawn by: DCK
Checked by: MSM
Project No: 6027-042
Date: 6/24/2016
Sheet: 1 of 2
HoustonEngineering Inc.